The Knightsbridge Apartments, Knightsbridge, SW7

1 bedroom flat - £3,000,000 leasehold

South Kensington Sales

The Knightsbridge Apartments, Knightsbridge, SW7

£3,000,000 leasehold 1 bedroom flat

Foxtons.co.uk/13368611

Enviably located moments from the green spaces of Hyde Park, this contemporary one bedroom apartment boasts stylish interiors with underground parking and porter.

KEY FEATURES

- Stunning one bedroom flat arranged on the ground floor
- Set within beautiful building with fantastic 24 hour porter
- Stylish, spacious reception room leading to lovely balcony
- Sleek, contemporary kitchen with integrated appliances
- Well presented bedroom with fitted wardobes and en suite
- Access to superb communal gardens and private spa
- Benefits from secure underground parking
- Boasts a sought-after location

LOCAL AREA

Offering an excellent location, this the property is just moments from the exclusive shops, bars and department stores in Knightsbridge, including Harrods, overlooking beautiful Hyde Park.

Knightsbridge Underground Station
Piccadilly line, Zone 1

Hyde Park Corner Underground Station
Piccadilly line, Zone 1

South Kensington Underground Station
Circle District Piccadilly lines, Zone 1

Representation of current layout, gross internal floor area is approximately 1,051 Sq Ft (Sq M)

Foxtons South Kensington

94 Old Brompton Road
London SW7 3RD

SouthKensington@foxtons.co.uk
020 7590 1000

Foxtons

Knightsbridge, London, SW7

Approximate Area = 1051 sq ft / 97.6 sq m

For identification only - Not to scale

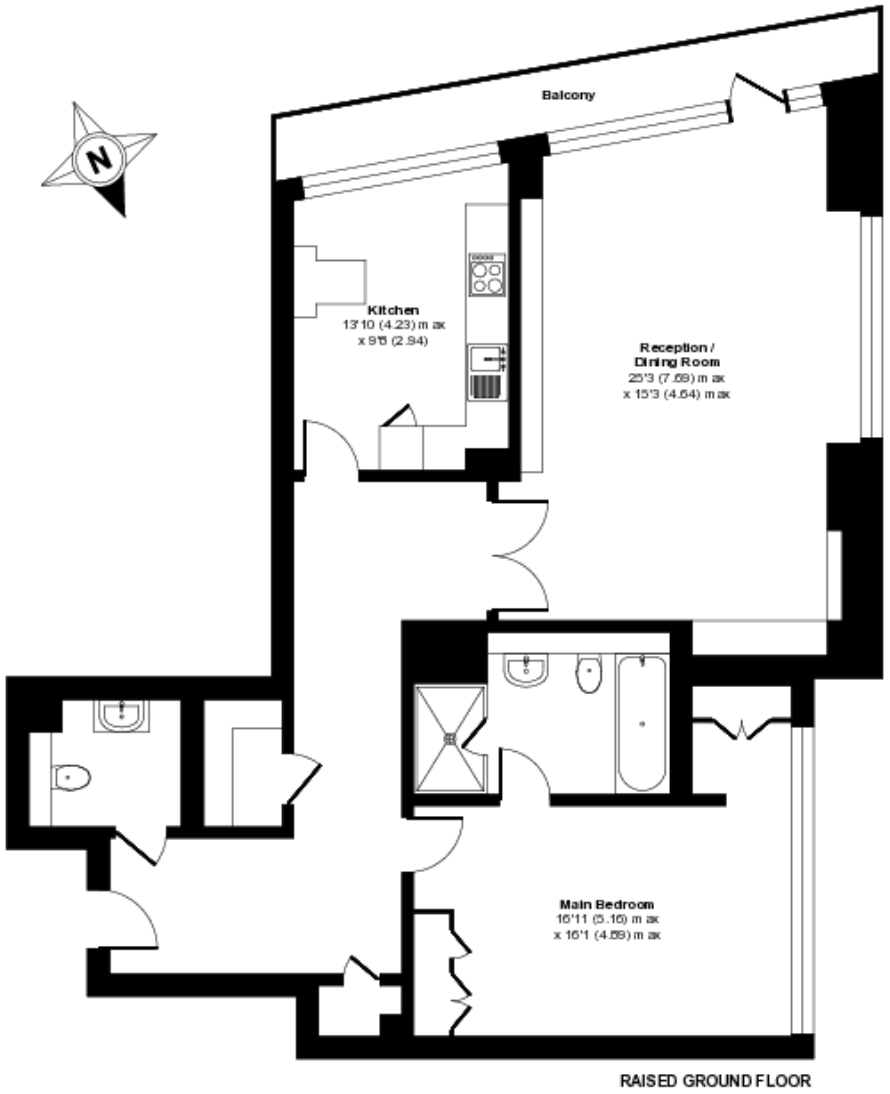

RAISED GROUND FLOOR

Floor plan produced in accordance with RICS Property Measurement 2nd Edition, Incorporating International Property Measurement Standards (IPMS2 Residential). ©nichecom 2026. Produced for Foxtons. REF: 1509109

The Knightsbridge Apartments, Knightsbridge, SW7

Foxtons.co.uk

£3,000,000 leasehold 1 bedroom flat

Foxtons.co.uk/13368611

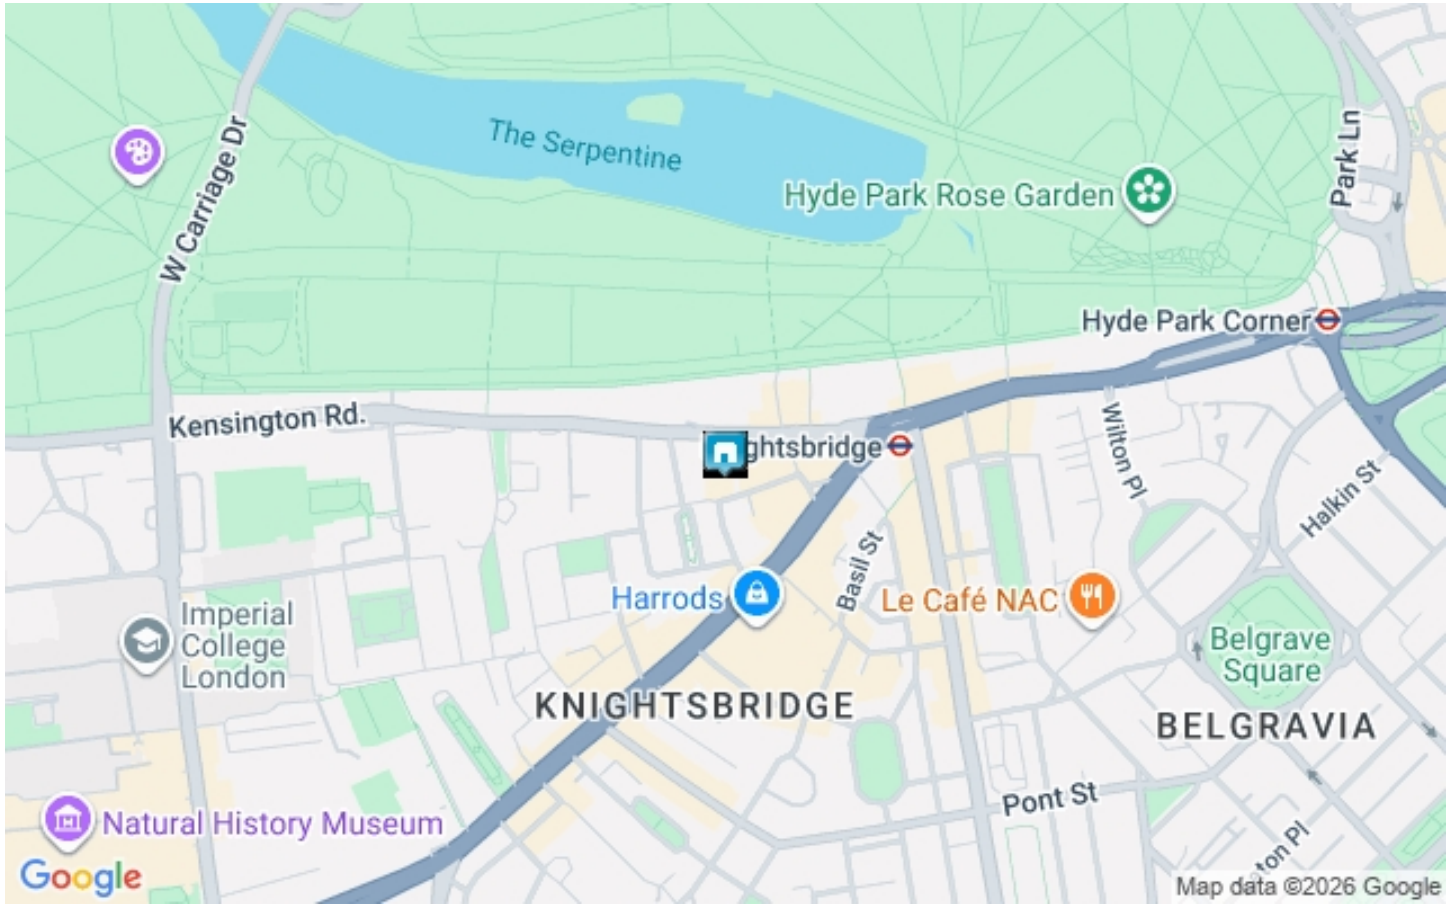

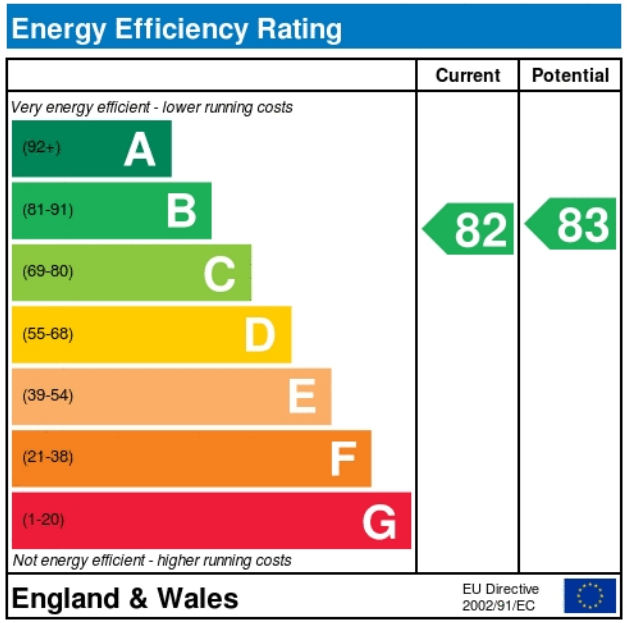

Tenure	**Leasehold**
Lease Expires	**24/06/3004**
Ground Rent	**To be confirmed**
Service Charge	**To be confirmed**
Local Authority	**To be confirmed**
Council Tax	**To be confirmed**

We have prepared these property particulars as a general guide to a broad description of the property. They are not intended to constitute part of an offer or contract. We have not carried out a structural survey and the services, appliances and specific fittings have not been tested. All photographs, measurements, floorplans and distances referred to are given as a guide only and should not be relied upon for the purchase of carpets or any other fixtures or fittings. Lease details, service charges and ground rent (where applicable) and council tax are given as a guide only and should be checked and confirmed by your Solicitor prior to exchange of contracts. The copyright of all details, photographs and floorplans remain exclusive to Foxtons. (1.63.133936)

KNCL

The Property Ombudsman

www.tpos.co.uk