Woodhall Drive, Pinner, HA5

3 bedroom house - £1,095,000 freehold

Pinner Sales

Woodhall Drive, Pinner, HA5

£1,095,000 freehold 3 bedroom house

Foxtons.co.uk/15186182

This wonderful 3 bedroom family home offers elegance and charm, bright and spacious living space throughout with 2 reception rooms, fitted kitchen, 3 bedrooms with a main ensuite bathroom. a large garden and garage

KEY FEATURES

- Charming Georgian style detached home on a large plot
- 2 generous reception rooms with ample space to relax and dine
- Smart kitchen with fitted appliances
- 3 well-proportioned bedrooms, main with an ensuite bathroom
- Additional family bathroom and a downstairs wc
- Beautiful landscaped garden
- Plenty of off street parking with additional garages

LOCAL AREA

Loudon House offers a peaceful residential location a short distance from the heart of Pinner with its wide range of amenities, transport links including the Metropolitan line and well regarded local schooling options

Pinner Underground Station
Metropolitan line, Zone 5

Hatch End Rail Station
Lioness line, Zone 6

Northwood Underground Station
Metropolitan line, Zone 6

Representation of current layout, gross internal floor area is approximately 1,871 Sq Ft (Sq M)

Foxtons Pinner

27 Bridge Street
Pinner HA5 3HR

Pinner@foxtons.co.uk
020 8429 6600

Foxtons

Woodhall Drive, Pinner, HA5

Approximate Area = 1501 sq ft / 139.4 sq m (excludes void)
Garage = 370 sq ft / 34.3 sq m
Total = 1871 sq ft / 173.7 sq m
For identification only - Not to scale

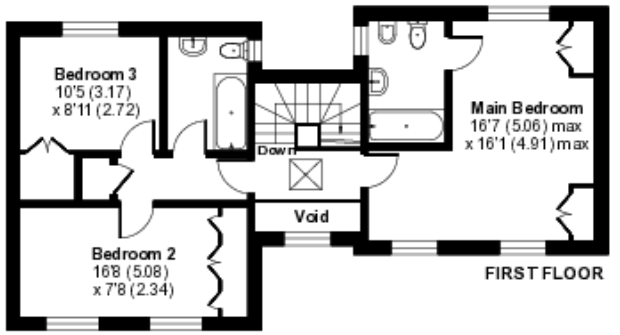

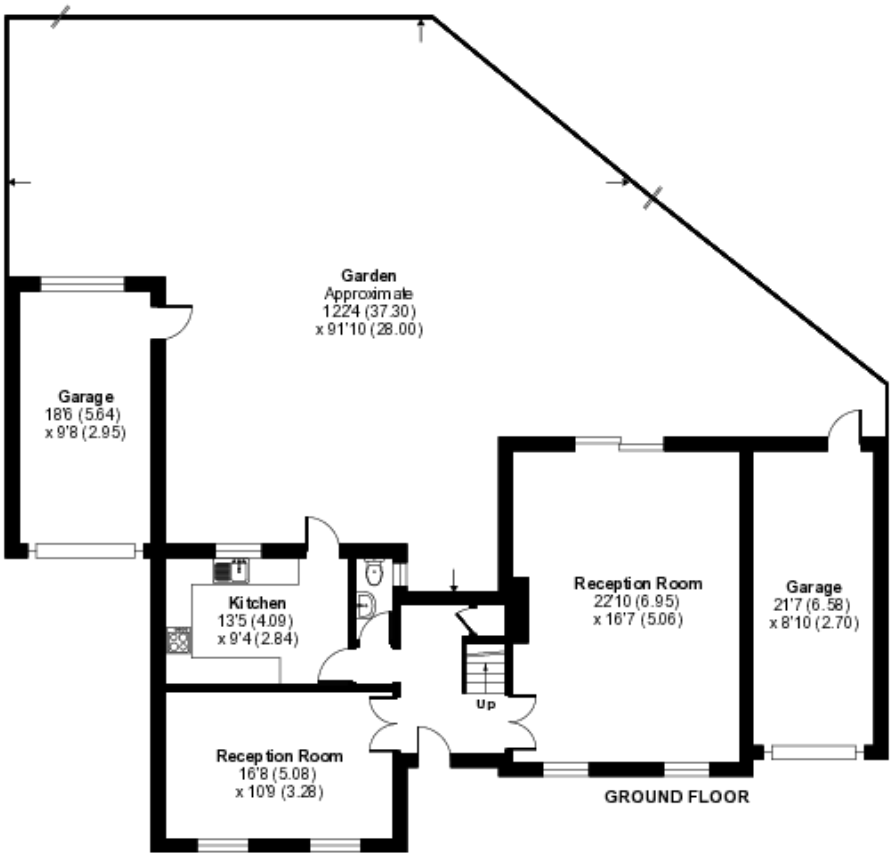

Floor plan produced in accordance with RICS Property Measurement 2nd Edition, Incorporating International Property Measurement Standards (IPMS2 Residential). ©nichecom 2026. Produced for Foxtons. REF: 1456551

Woodhall Drive, Pinner, HA5

£1,095,000 freehold 3 bedroom house

Foxtons.co.uk/15186182

Foxtons.co.uk

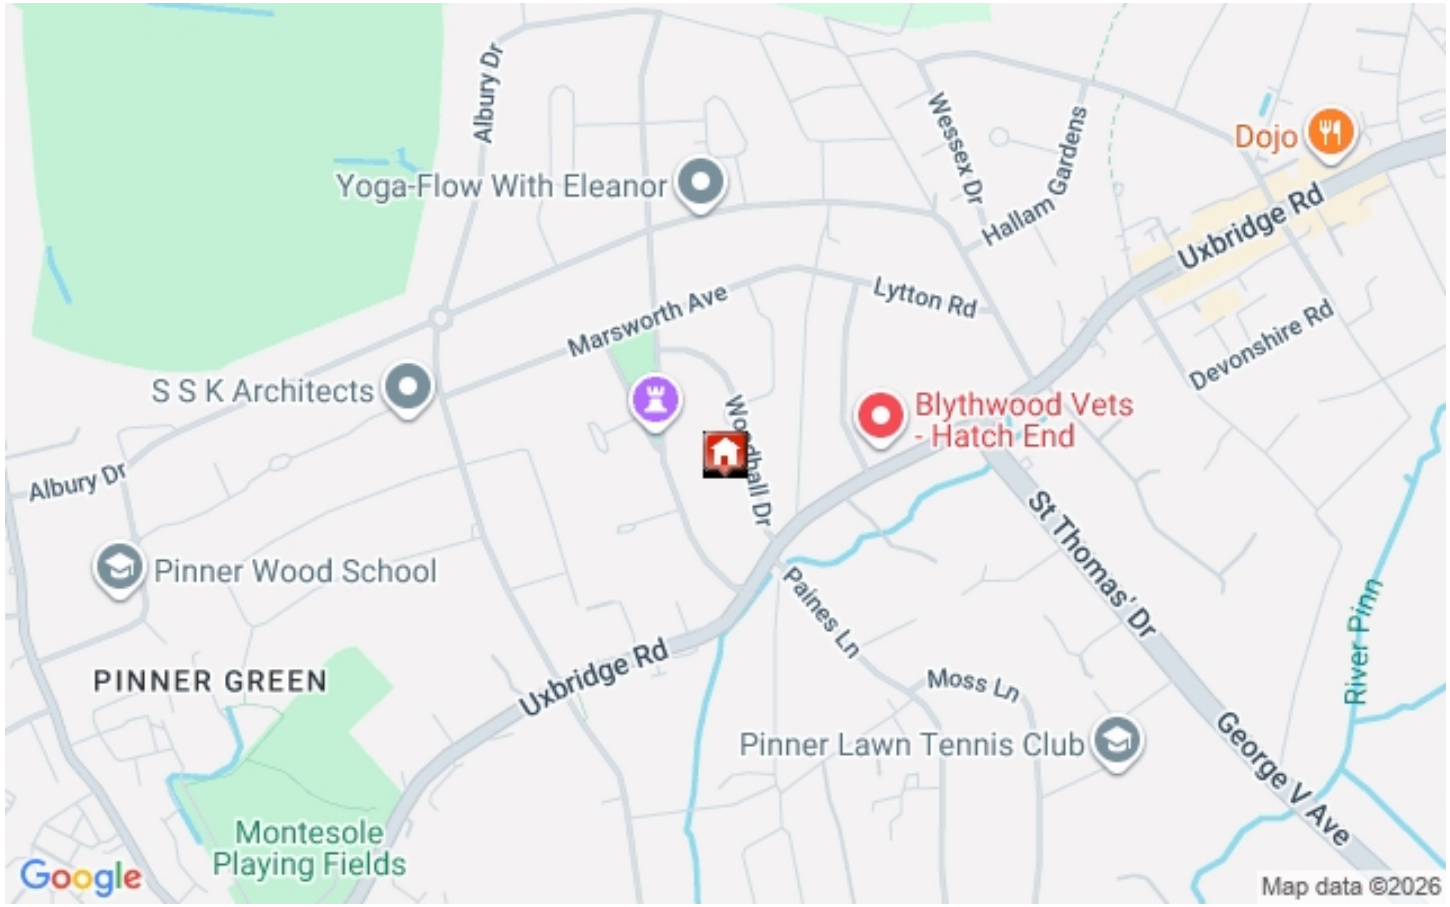

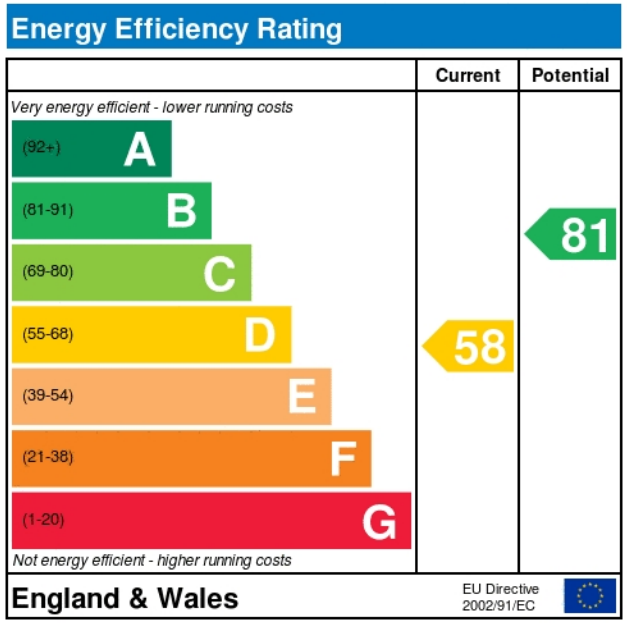

Tenure	**Freehold**
Lease Expires	**To be confirmed**
Ground Rent	**To be confirmed**
Service Charge	**To be confirmed**
Local Authority	**To be confirmed**
Council Tax	**To be confirmed**

We have prepared these property particulars as a general guide to a broad description of the property. They are not intended to constitute part of an offer or contract. We have not carried out a structural survey and the services, appliances and specific fittings have not been tested. All photographs, measurements, floorplans and distances referred to are given as a guide only and should not be relied upon for the purchase of carpets or any other fixtures or fittings. Lease details, service charges and ground rent (where applicable) and council tax are given as a guide only and should be checked and confirmed by your Solicitor prior to exchange of contracts. The copyright of all details, photographs and floorplans remain exclusive to Foxtons. (1.63.133936)

PINN

The Property Ombudsman

www.tpos.co.uk