Oakleigh Road North, Whetstone, N20

3 bedroom house - £695,000 freehold

North Finchley Sales

Oakleigh Road North, Whetstone, N20

£695,000 freehold 3 bedroom house

Foxtons.co.uk/12657046

Set over 2 floors, this attractive 3/4 bedroom semi-detached house offers generous living space with a bright reception room, separate dining room, fitted kitchen, modern bathroom and an impressive 45ft private garden.

KEY FEATURES

- Attractive Victorian semi-detached house with period features arranged over 2 floors
- Flexible 3/4 bedroom layout ideal for families or home working
- Bright bay-fronted reception room with feature fireplace
- Separate dining room overlooking the garden
- Well-proportioned fitted kitchen with ample storage
- Contemporary family bathroom with separate shower
- Superb approximately 45ft private rear garden

LOCAL AREA

Oakleigh Road North, N20 is ideally located for the shops, cafés and restaurants of Whetstone High Road, with Totteridge & Whetstone Underground Station, Oakleigh Park Station and Swan Lane Open Space all close by.

New Southgate Rail Station
Great Northern Thameslink lines, Zone 4

Oakleigh Park Rail Station
Great Northern Thameslink lines, Zone 4

Arnos Grove Underground Station
Piccadilly line, Zone 4

Representation of current layout, gross internal floor area is approximately 1,070 Sq Ft (Sq M)

Foxtons North Finchley

811 High Road
London N12 8JT

NorthFinchley@foxtons.co.uk
020 8432 1700

Foxtons

Oakleigh Road North, London, N20

Approximate Area = 1070 sq ft / 99.4 sq m

For identification only - Not to scale

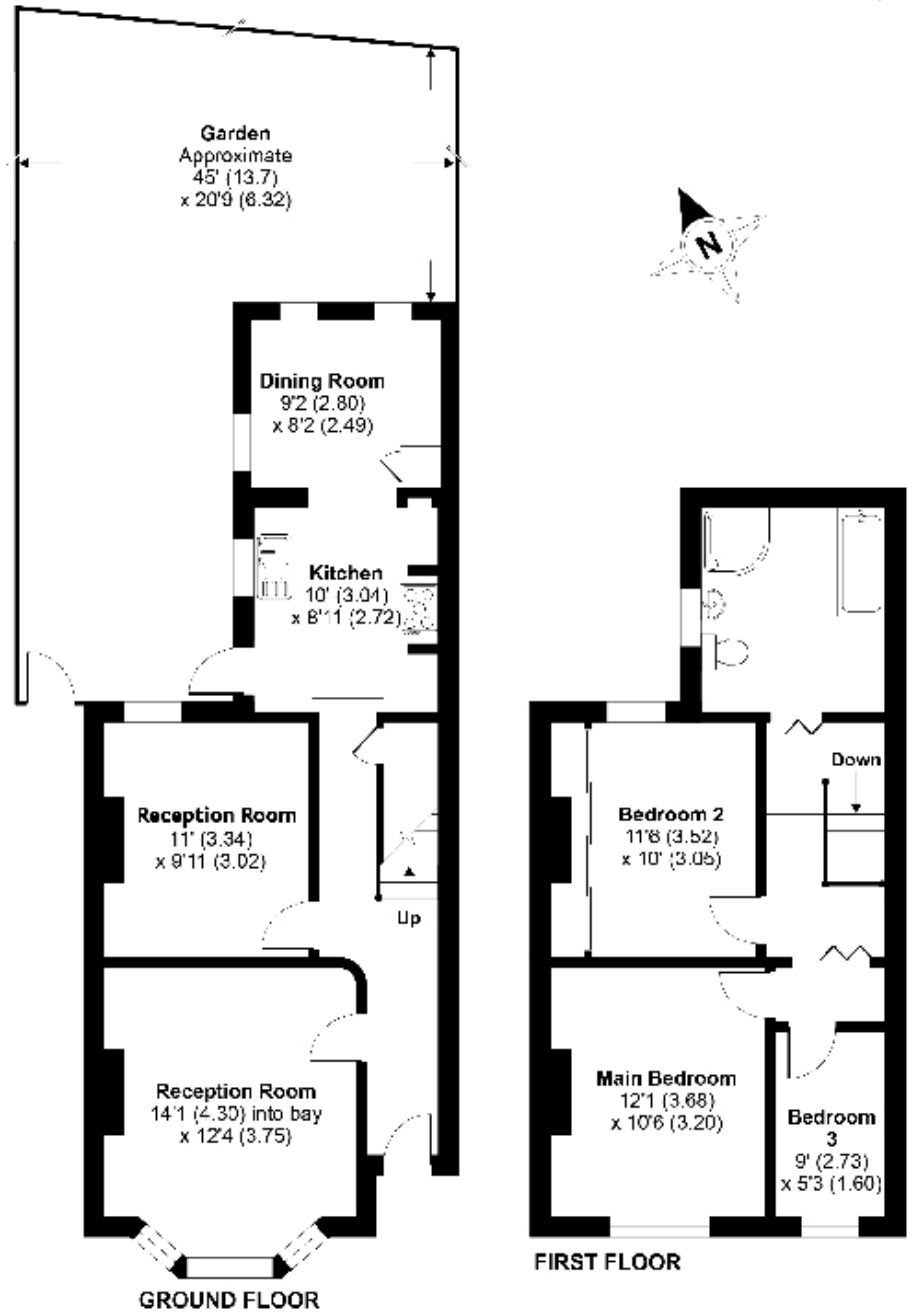

Floor plan produced in accordance with RICS Property Measurement 2nd Edition, Incorporating International Property Measurement Standards (IPMS2 Residential). ©nichecom 2026. Produced for Foxtons. REF: 1511706

Oakleigh Road North, Whetstone, N20

Foxtons.co.uk

£695,000 freehold 3 bedroom house

Foxtons.co.uk/12657046

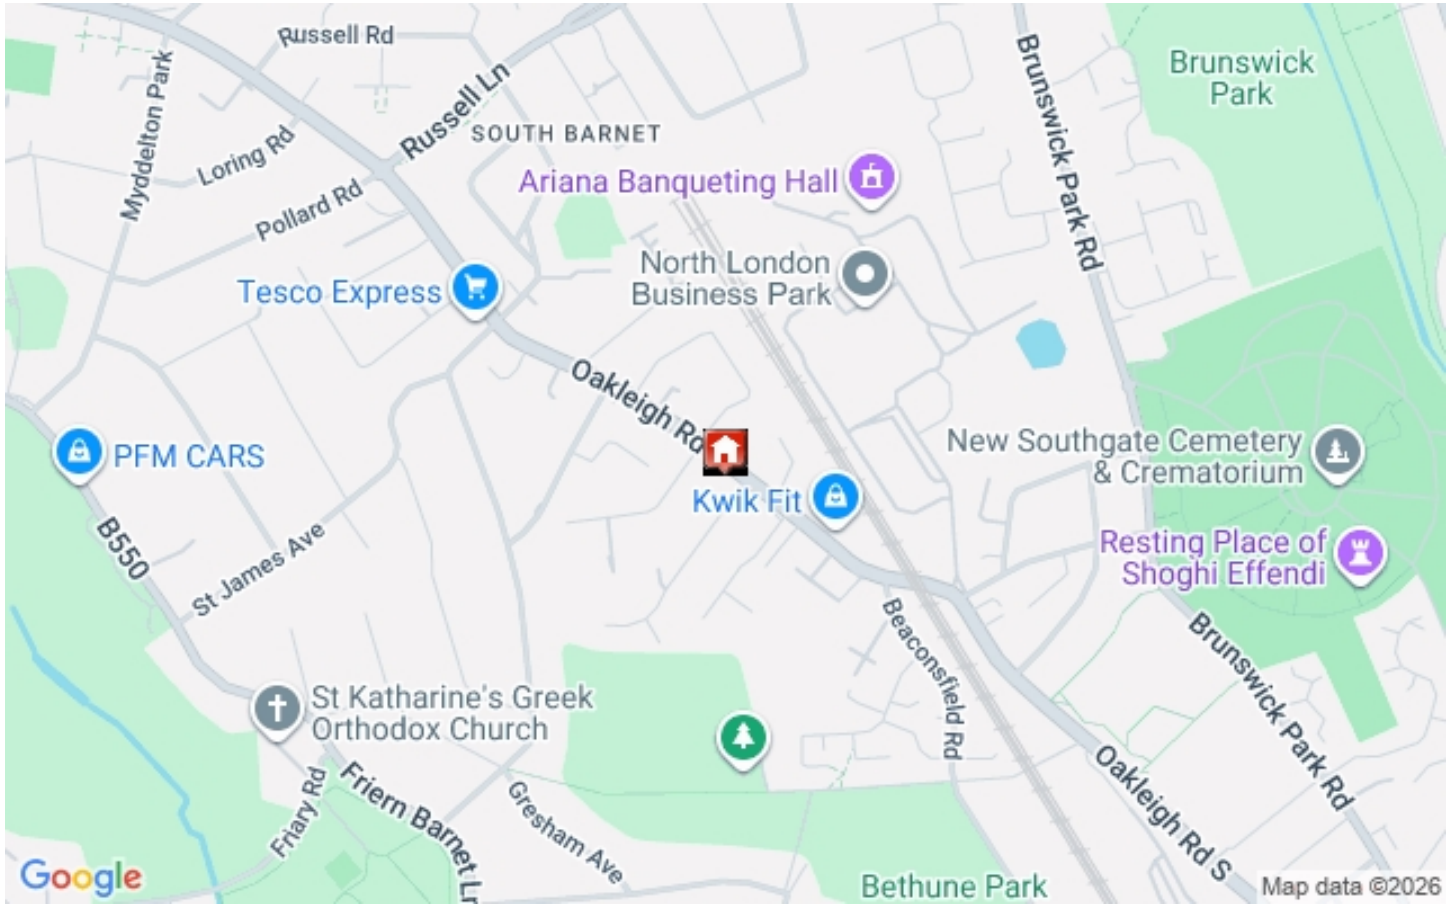

Tenure	**Freehold**
Lease Expires	**To be confirmed**
Ground Rent	**To be confirmed**
Service Charge	**To be confirmed**
Local Authority	**To be confirmed**
Council Tax	**To be confirmed**

Energy Performance Certificate

Awaiting EPC, or not applicable

We have prepared these property particulars as a general guide to a broad description of the property. They are not intended to constitute part of an offer or contract. We have not carried out a structural survey and the services, appliances and specific fittings have not been tested. All photographs, measurements, floorplans and distances referred to are given as a guide only and should not be relied upon for the purchase of carpets or any other fixtures or fittings. Lease details, service charges and ground rent (where applicable) and council tax are given as a guide only and should be checked and confirmed by your Solicitor prior to exchange of contracts. The copyright of all details, photographs and floorplans remain exclusive to Foxtons. (1.63.133936)

NFIN

The Property Ombudsman

www.tpos.co.uk